


MJ 1:50

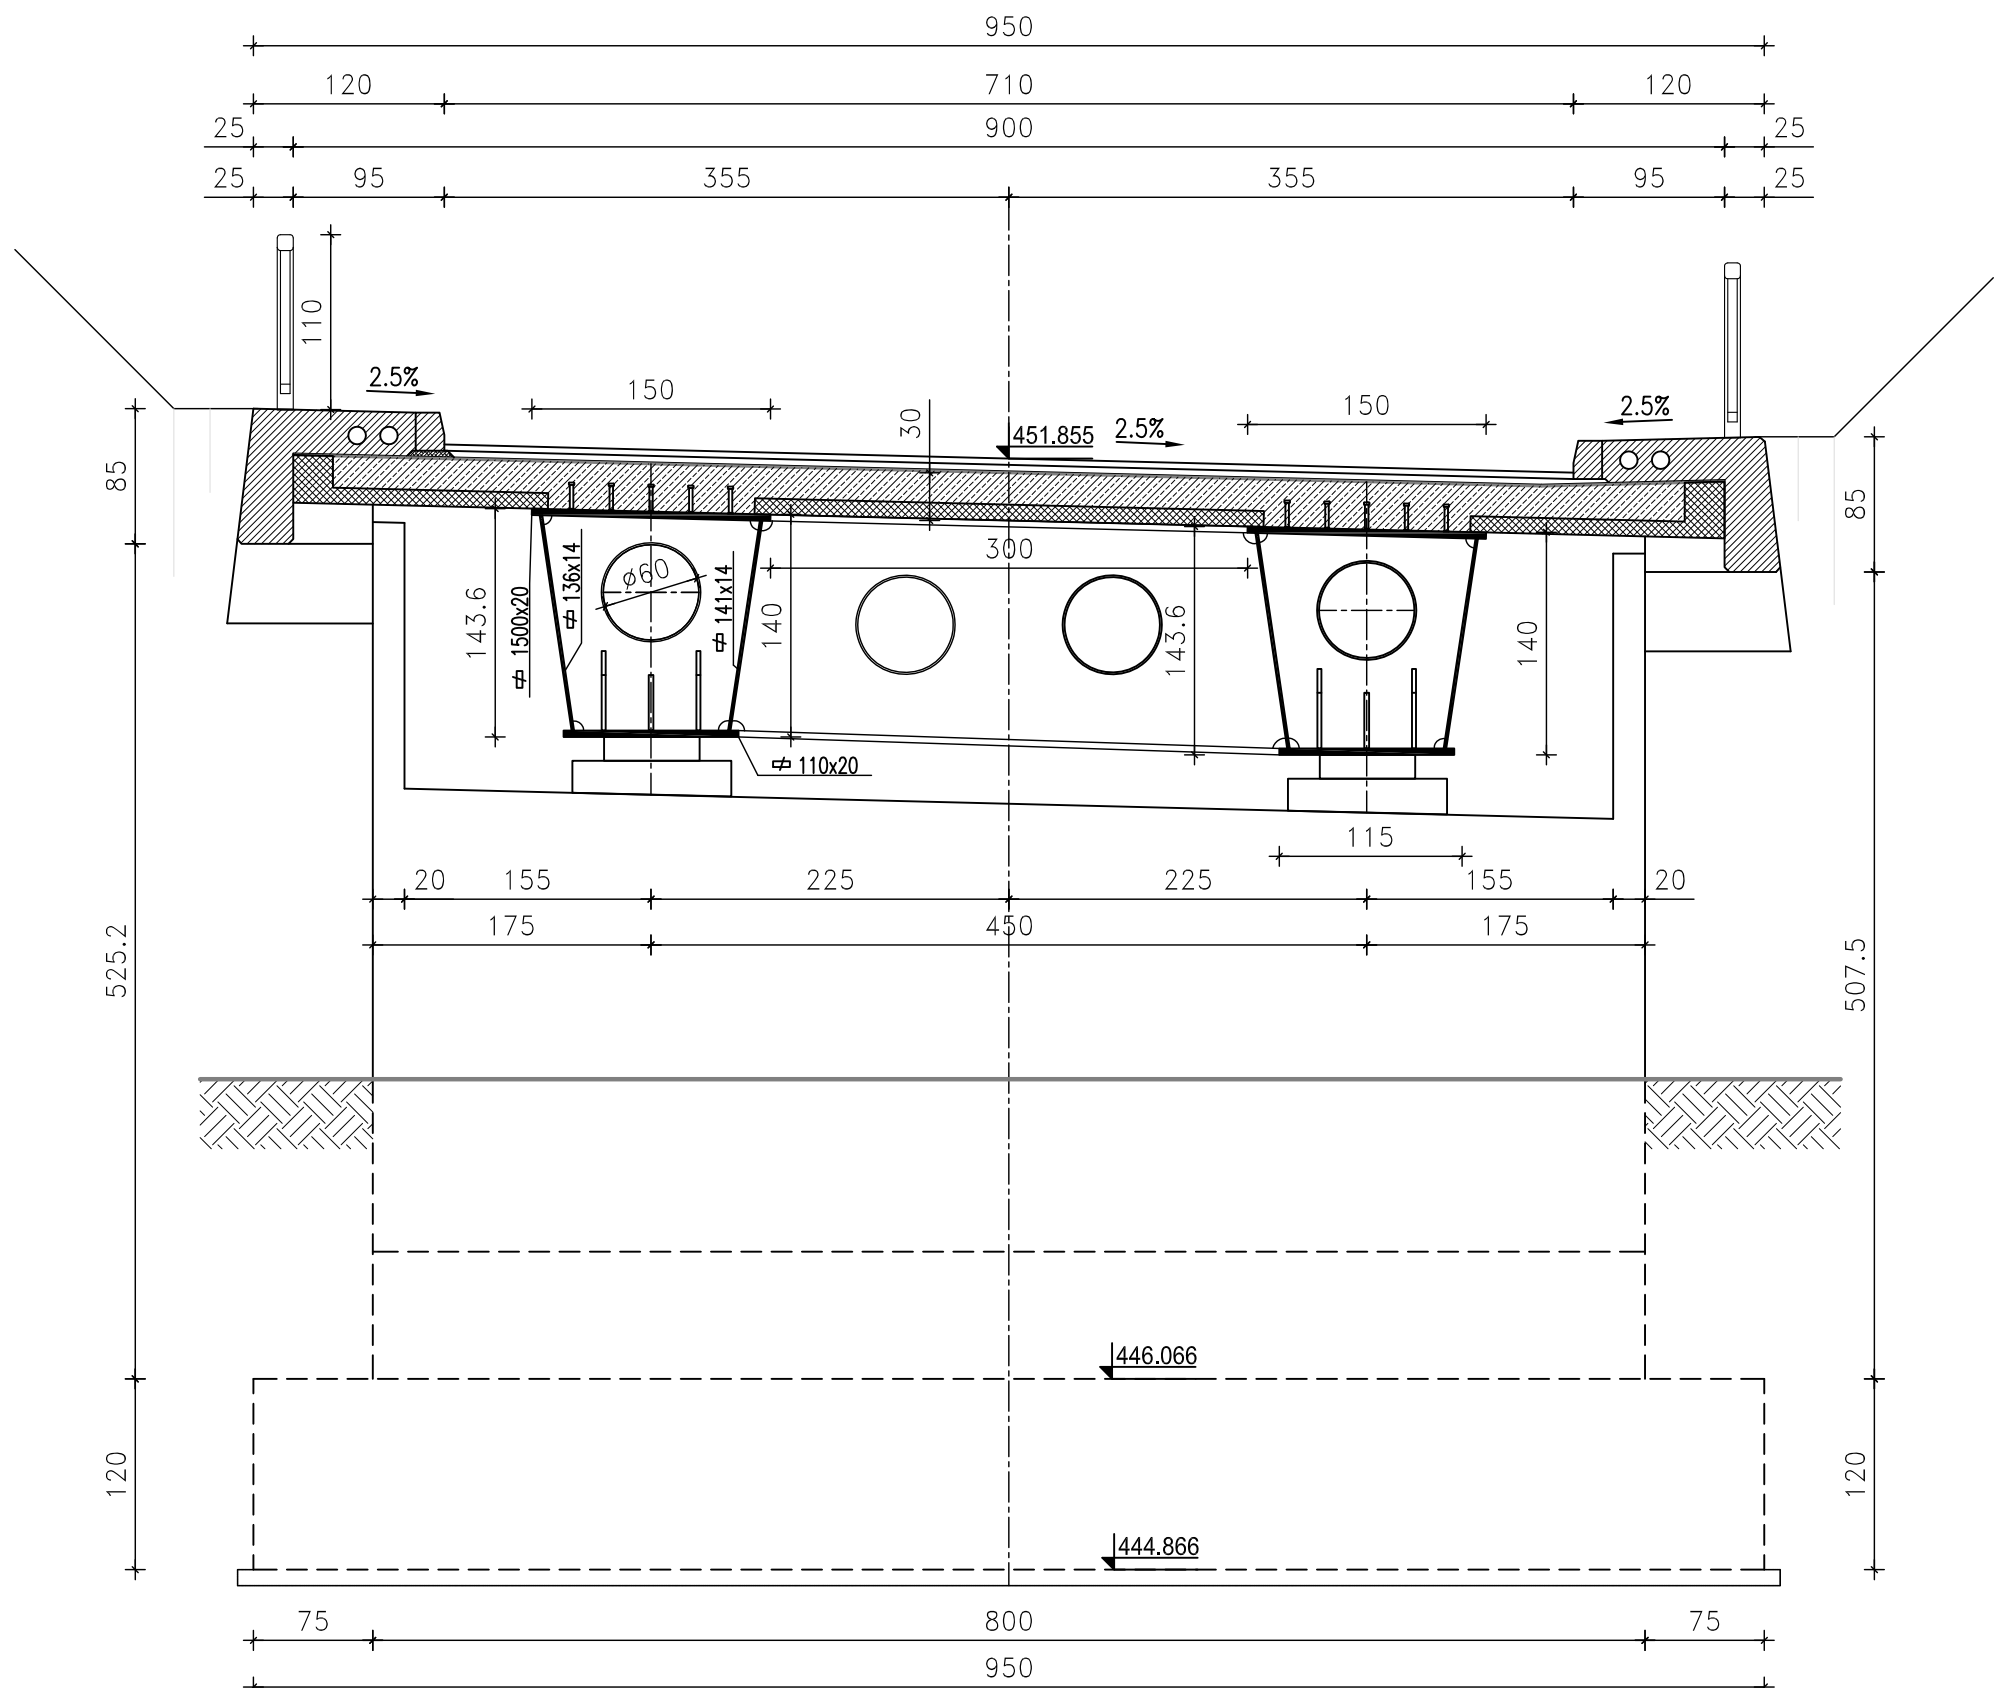

Rasf
Koln
Stup