



$$\begin{aligned} R &= -2000 \text{ m} \\ T &= 81,31 \text{ m} \\ s &= -1,65 \text{ m} \end{aligned}$$

$$\frac{193,19 \text{ m}}{4,50 \%}$$


241,81 m
3,63 %

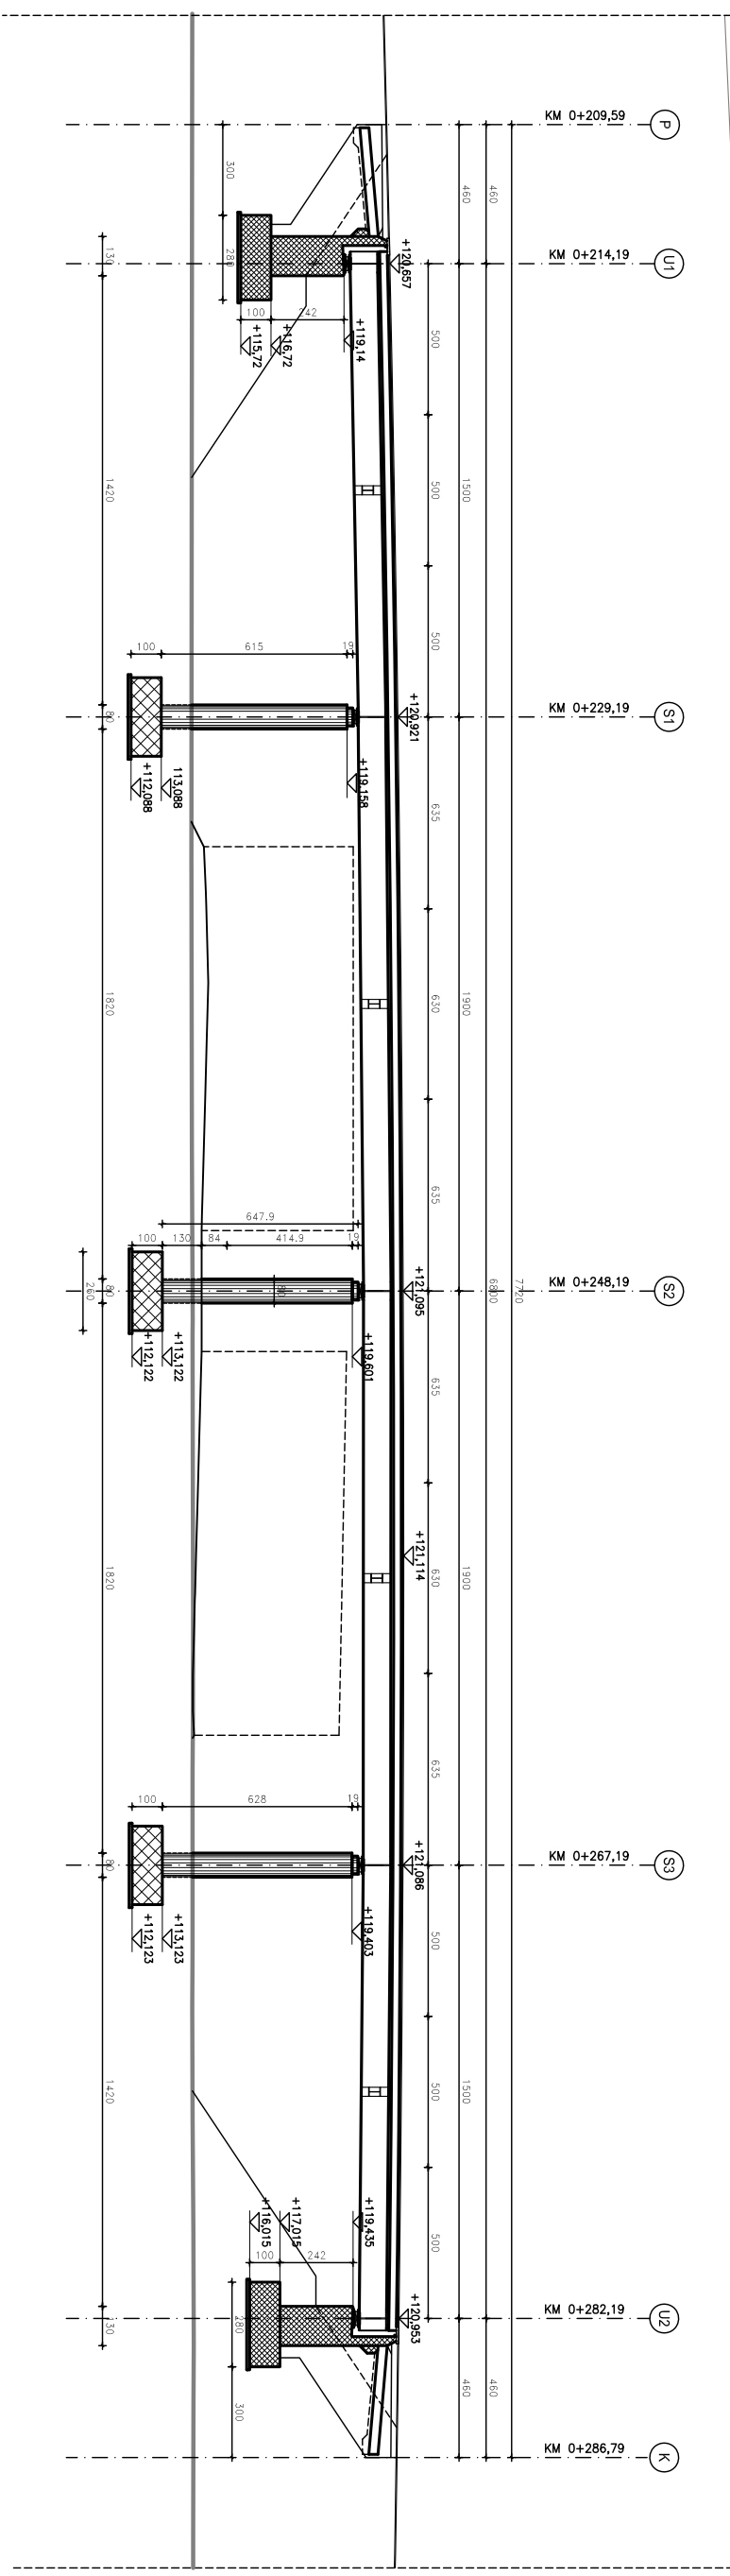

TLOCRT, M 1:100

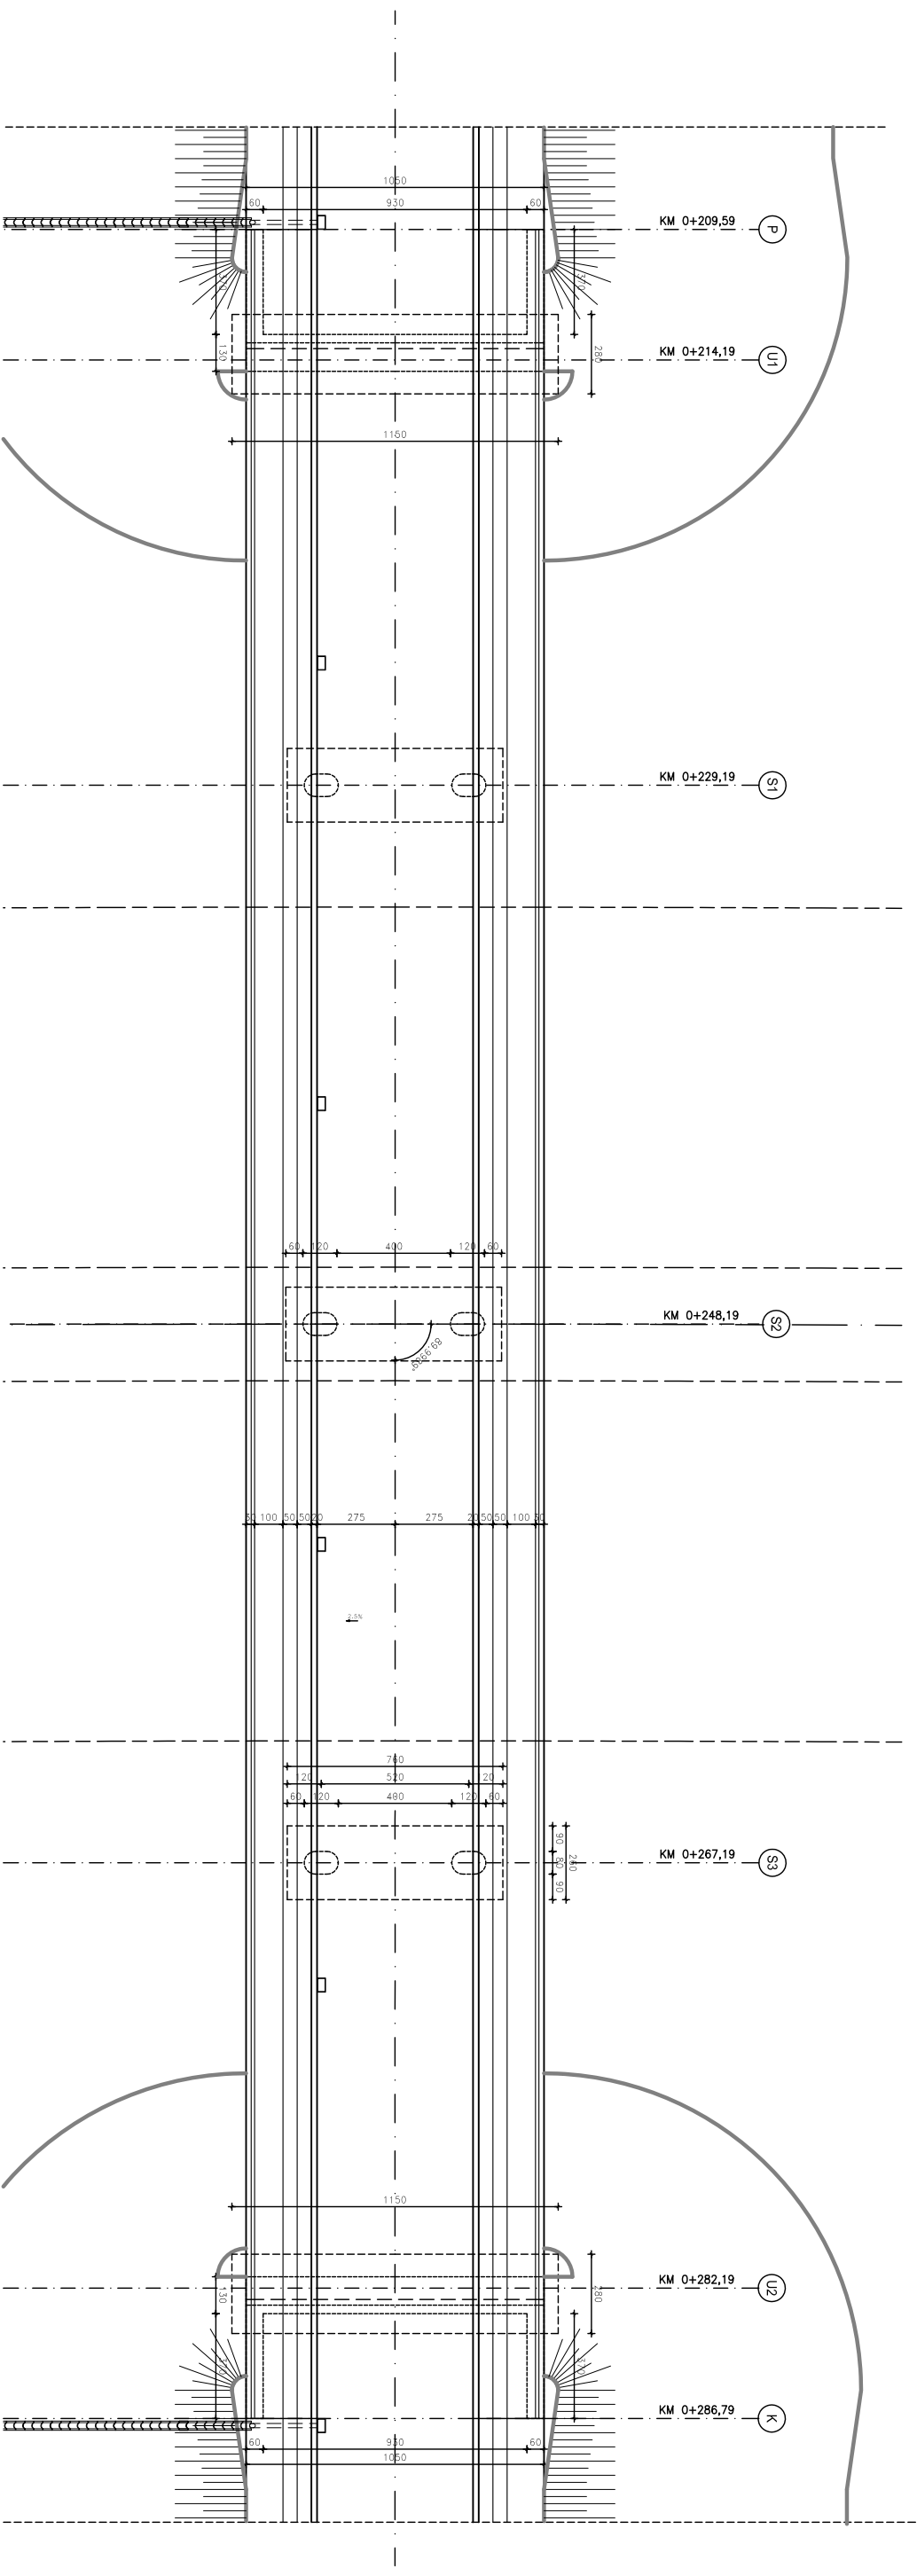

POPREČNI PRESJEK U POLJU, M 1:50

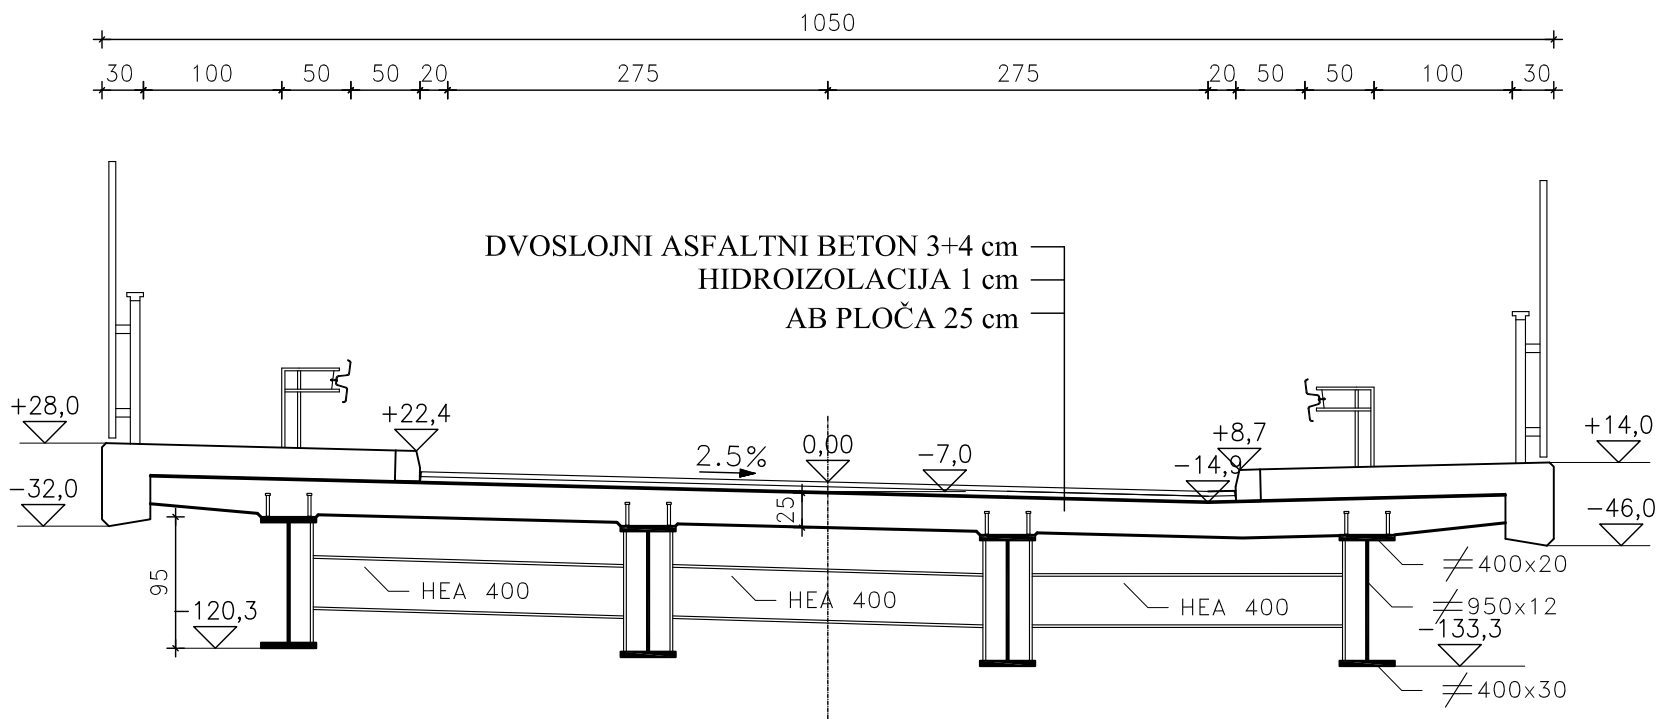

POPREČNI PRESJEK NAD STUPOM, M 1:50

